br-1

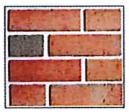

brick
Bowerston, Olde Windsor

rf-1

roofing
Certainteed, Weatherwood

st-1

stone
Dutch Quality Limestone, Great Lakes

wn-1

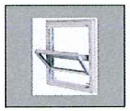

unit window
Jenweld, Almond

wn-2

storefront window
Medium Bronze

sd-1

siding-1
Crane Exterior Portfolio, Clay

sd-2

siding accent
Crane Exterior Portfolio, Country Beige

tr-1

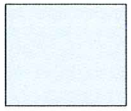

vinyl trim
Crane Exterior Portfolio, Aspen White

tr-2

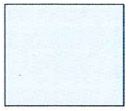

fiber cement siding/trim
JamesHardie, Arctic White

exterior materials

no scale

EXTERIOR FINISH LEGEND

BR-1	BRICK FACADE - BOWERSTON, OLDE WINDSOR
ST-1	LIMESTONE - DUTCH QUALITY, GREAT LAKES
ST-2	LIMESTONE SHAPE - WATER TABLE, MEADER, TRANSITION BAND OR SILL. SEE WALL SECTIONS FOR SHAPES AND DIMENSIONS.
SD-1	WOOD SIDING - 6" EXPOSURE, CRANE EXTERIOR PORTFOLIO, CLAY.
SD-2	WOOD SIDING - BOARD AND BATTEN, CRANE EXTERIOR PORTFOLIO, BEIGE. ALTERNATE PEARL.
RF-1	ROOFING ASPHALT SHINGLES - CERTAINTEED, WEATHERWOOD
RF-2	ROOFING METAL - MFR & COLOR T.B.D.
TR-1	VINYL TRIM, VARIOUS SIZES - SEE SECTION PROFILES, CRANE EXTERIOR PORTFOLIO, ASPEN WHITE
TR-2	FIBER CEMENT SIDING AND TRIM, VARIOUS SIZES - SEE SECTION PROFILES, CRANE EXTERIOR PORTFOLIO, ASPEN WHITE.
WN-1	WINDOWS SINGLE HUNG- JENWELD , ALMOND
WN-2	WINDOWS ALUMINUM STOREFRONT- MFR TBD, MEDIUM BRONZE
MTL-1	SHEET METAL FLASHING AND TRIM, ALL PRE-FINISHED METAL COLLECTOR & DOWNSPOUTS, FASCIAS, ETC. MATCH ASPEN WHITE.
MTL-2	STEEL LINTELS - COLOR, TO MATCH ADJACENT ACCENT BRICK
DV-1	WALL TYPE DRYER/TOILET/KITCHEN EXHAUST VENTS COLOR: TO MATCH SURROUNDING FIELD MATERIAL. CONFIRM SELECTION WITH ARCHITECT
AV-1	WALL TYPE FRESH AIR INTAKE VENTS COLOR: TO MATCH SURROUNDING FIELD MATERIAL. CONFIRM SELECTION WITH ARCHITECT

front (north) elevation

3/32"=1'-0"

m+a architects

THE ASHFORD AT STURBRIDGE

ASSISTED LIVING

2016.148
07.29.2016
page 1

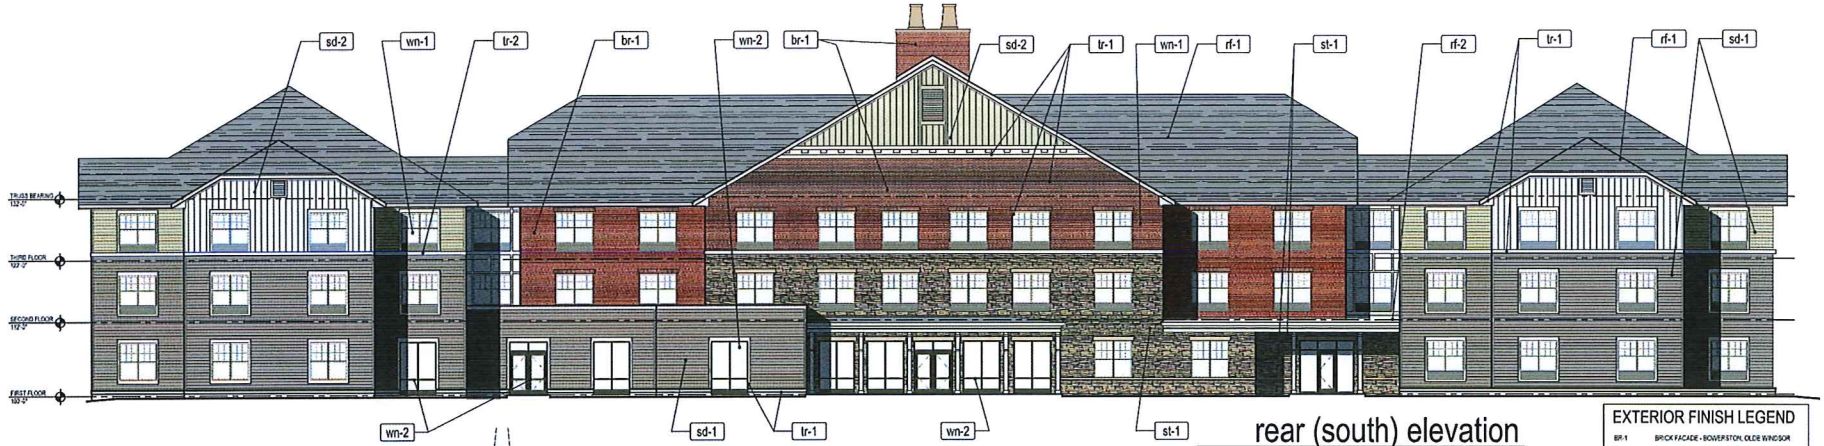

rear (south) elevation

3/32"=1'-0"

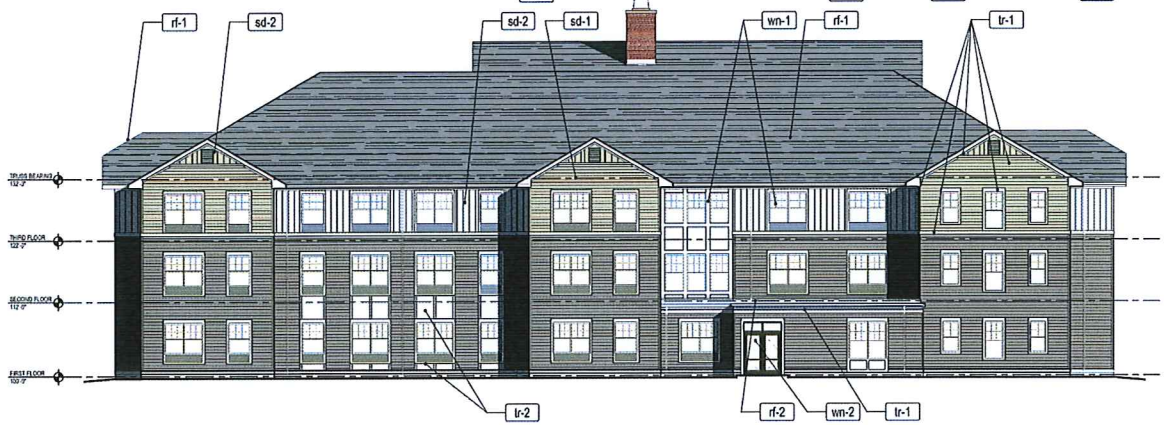

side (west) elevation

3/32"=1'-0"

EXTERIOR FINISH LEGEND

BR-1	BRICK FACADE - BOWERSTON, OLDE WINDSOR
ST-1	LIMESTONE - DUTCH QUALITY , GREAT LAKES
ST-2	LIMESTONE SHAPE - WATER TABLE, HEADER, TRANSITION BAND OR SILL. SEE WALL SECTIONS FOR SHAPES AND DIMENSIONS.
SD-1	WOOD SIDING - 6" EXPOSURE, CRANE EXTERIOR PORTFOLIO, CLAY.
SD-2	WOOD SIDING - BOARD AND BATTEN, CRANE EXTERIOR PORTFOLIO, BEIGE. ALTERNATE PEARL.
RF-1	ROOFING ASPHALT SHINGLES - CERTAINTEED, WEATHERWOOD
RF-2	ROOFING METAL - MFR & COLOR T.B.D.
TR-1	VINYL TRIM, VARIOUS SIZES - SEE SECTION PROFILES, CRANE EXTERIOR PORTFOLIO, ASPEN WHITE.
TR-2	FIBER CEMENT SIDING AND TRIM, VARIOUS SIZES - SEE SECTION PROFILES, CRANE EXTERIOR PORTFOLIO, ASPEN WHITE.
WN-1	WINDOWS SINGLE HUNG- JENWELD , ALMOND
WN-2	WINDOWS ALUMINUM STOREFRONT- MFR TBD, MEDIUM BRONZE
MTL-1	SHEET METAL FLASHING AND TRIM. ALL PRE-FINISHED METAL COLLECTORS & DOWNSPOUTS, FASCIAS, ETC. MATCH ASPEN WHITE
MTL-2	STEEL LINTELS - COLOR. TO MATCH ADJACENT ACCENT BRICK.
DV-1	WALL TYPE DRYER/TOILET/KITCHEN EXHAUST VENTS COLOR. TO MATCH SURROUNDING FIELD MATERIAL. CONFIRM SELECTION WITH ARCHITECT
AV-1	WALL TYPE FRESH AIR INTAKE VENTS COLOR. TO MATCH SURROUNDING FIELD MATERIAL. CONFIRM SELECTION WITH ARCHITECT

side (east) elevation

3/32"=1'-0"

© 2016 M+A Architects | Jackson Depression only - not for construction

m+a architects

THE ASHFORD AT STURBRIDGE

ASSISTED LIVING

2016.148

07.29.2016

page 2

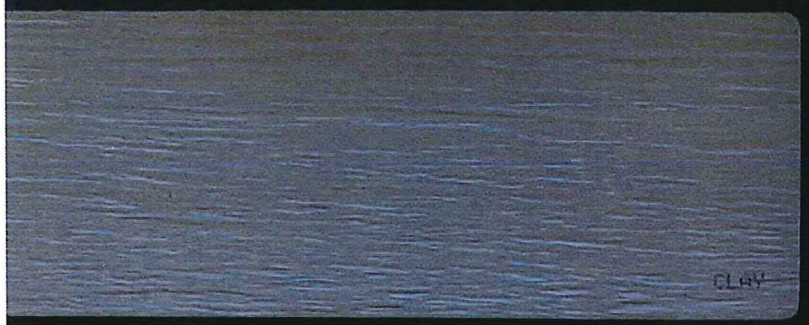

-1

2

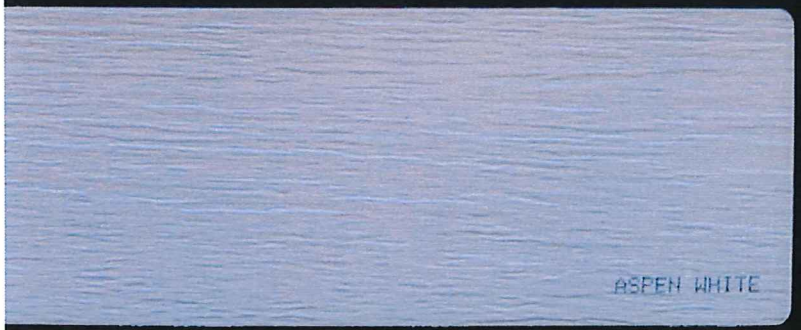

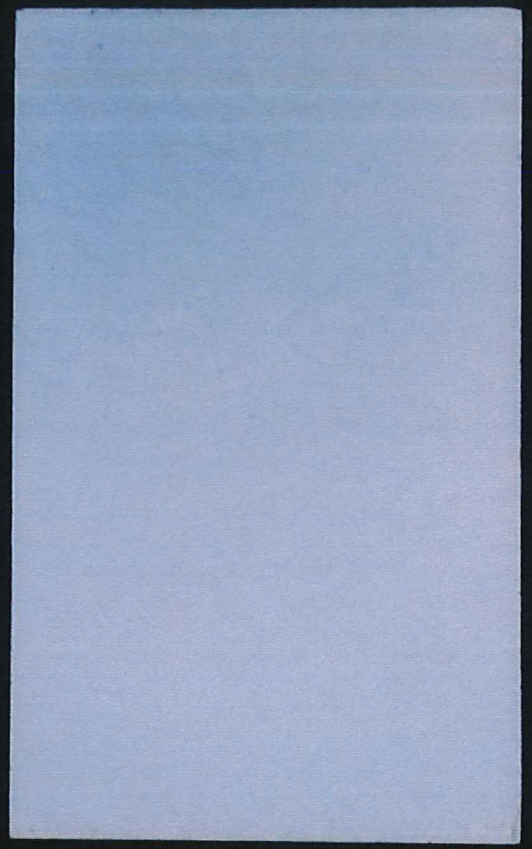

TR-2

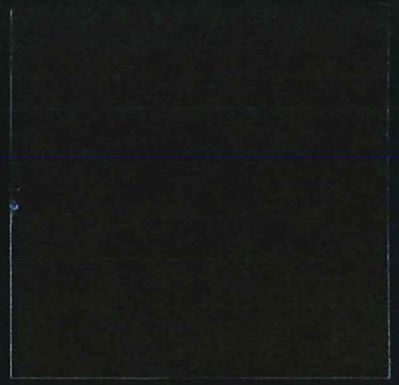

WIN-2

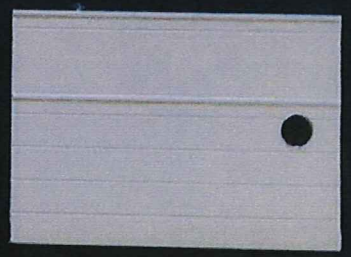

WIN-1

exterior materials