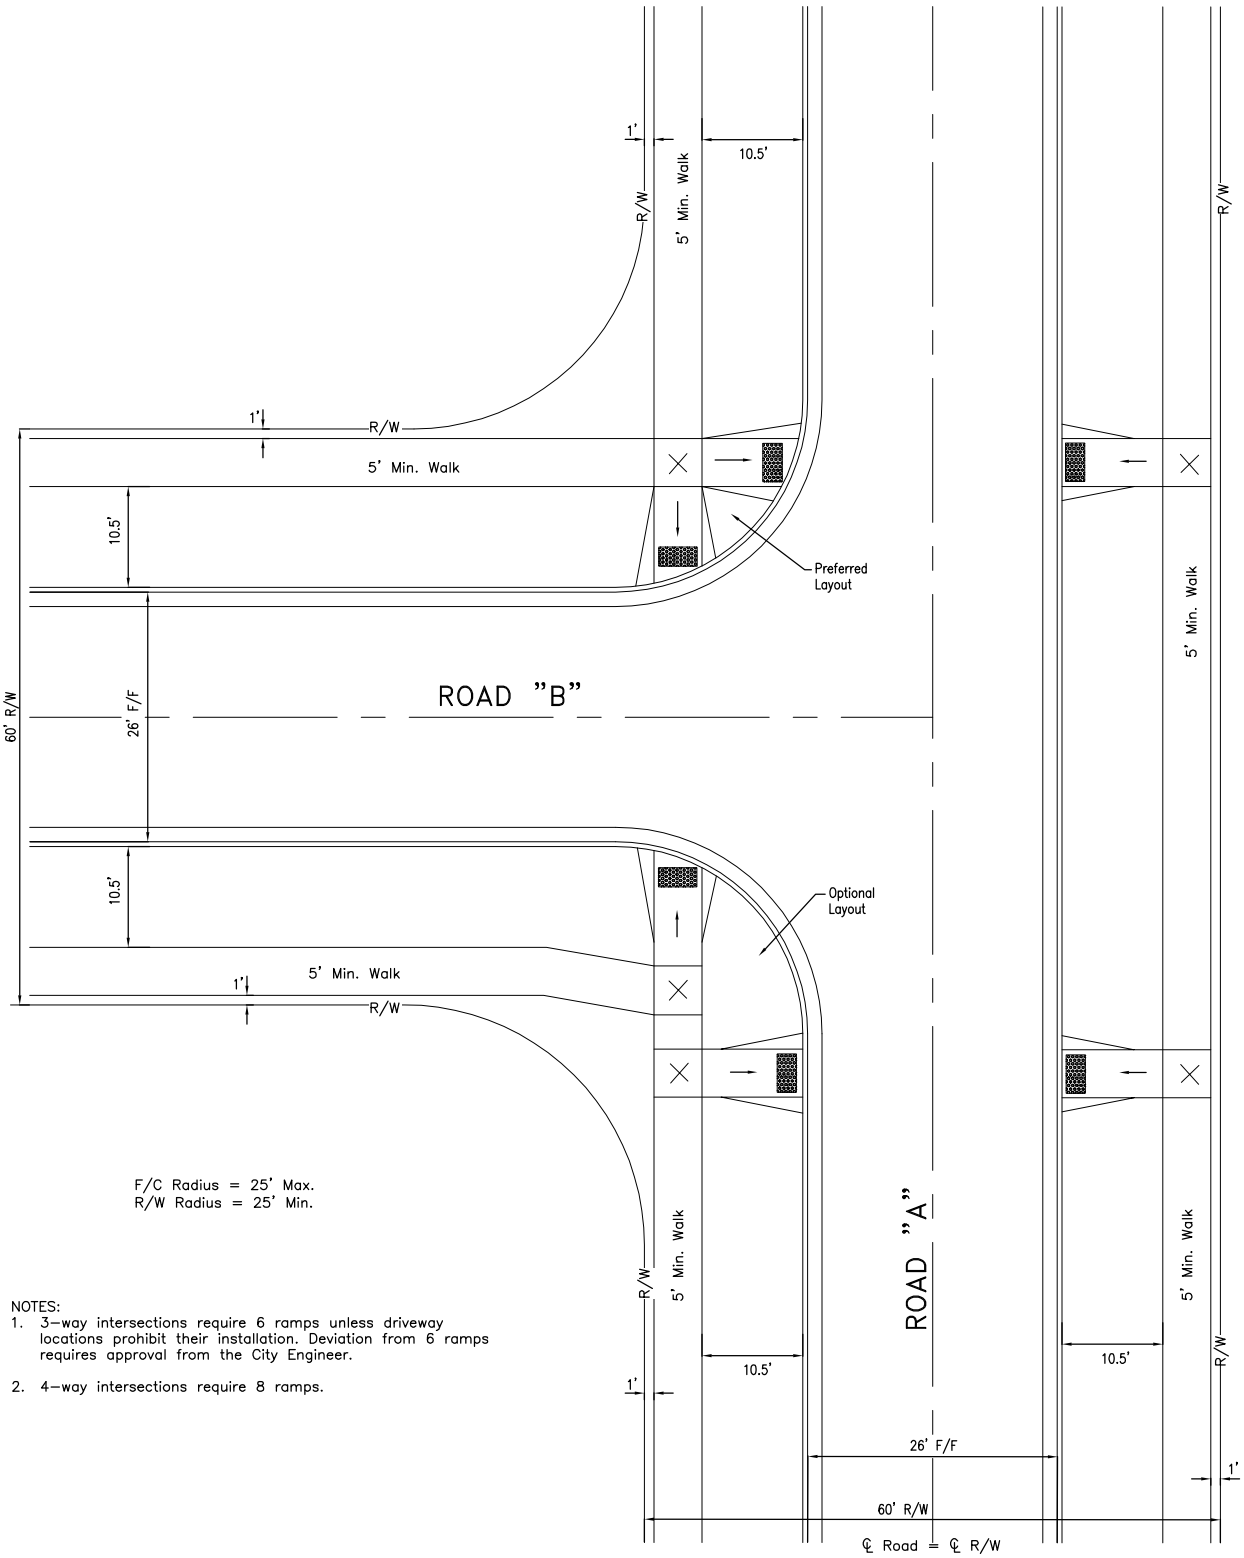

F/C Radius = 25' Max.
R/W Radius = 25' Min.

NOTES:
1. 3-way intersections require 6 ramps unless driveway locations prohibit their installation. Deviation from 6 ramps requires approval from the City Engineer.
2. 4-way intersections require 8 ramps.

DATE: April 1, 2015	INTERSECTION DETAIL TYPICAL RESIDENTIAL 60' R/W	CITY OF HILLIARD, OHIO STANDARD CONSTRUCTION DRAWING
SCALE: 1" = 20'		1/2 ID-1

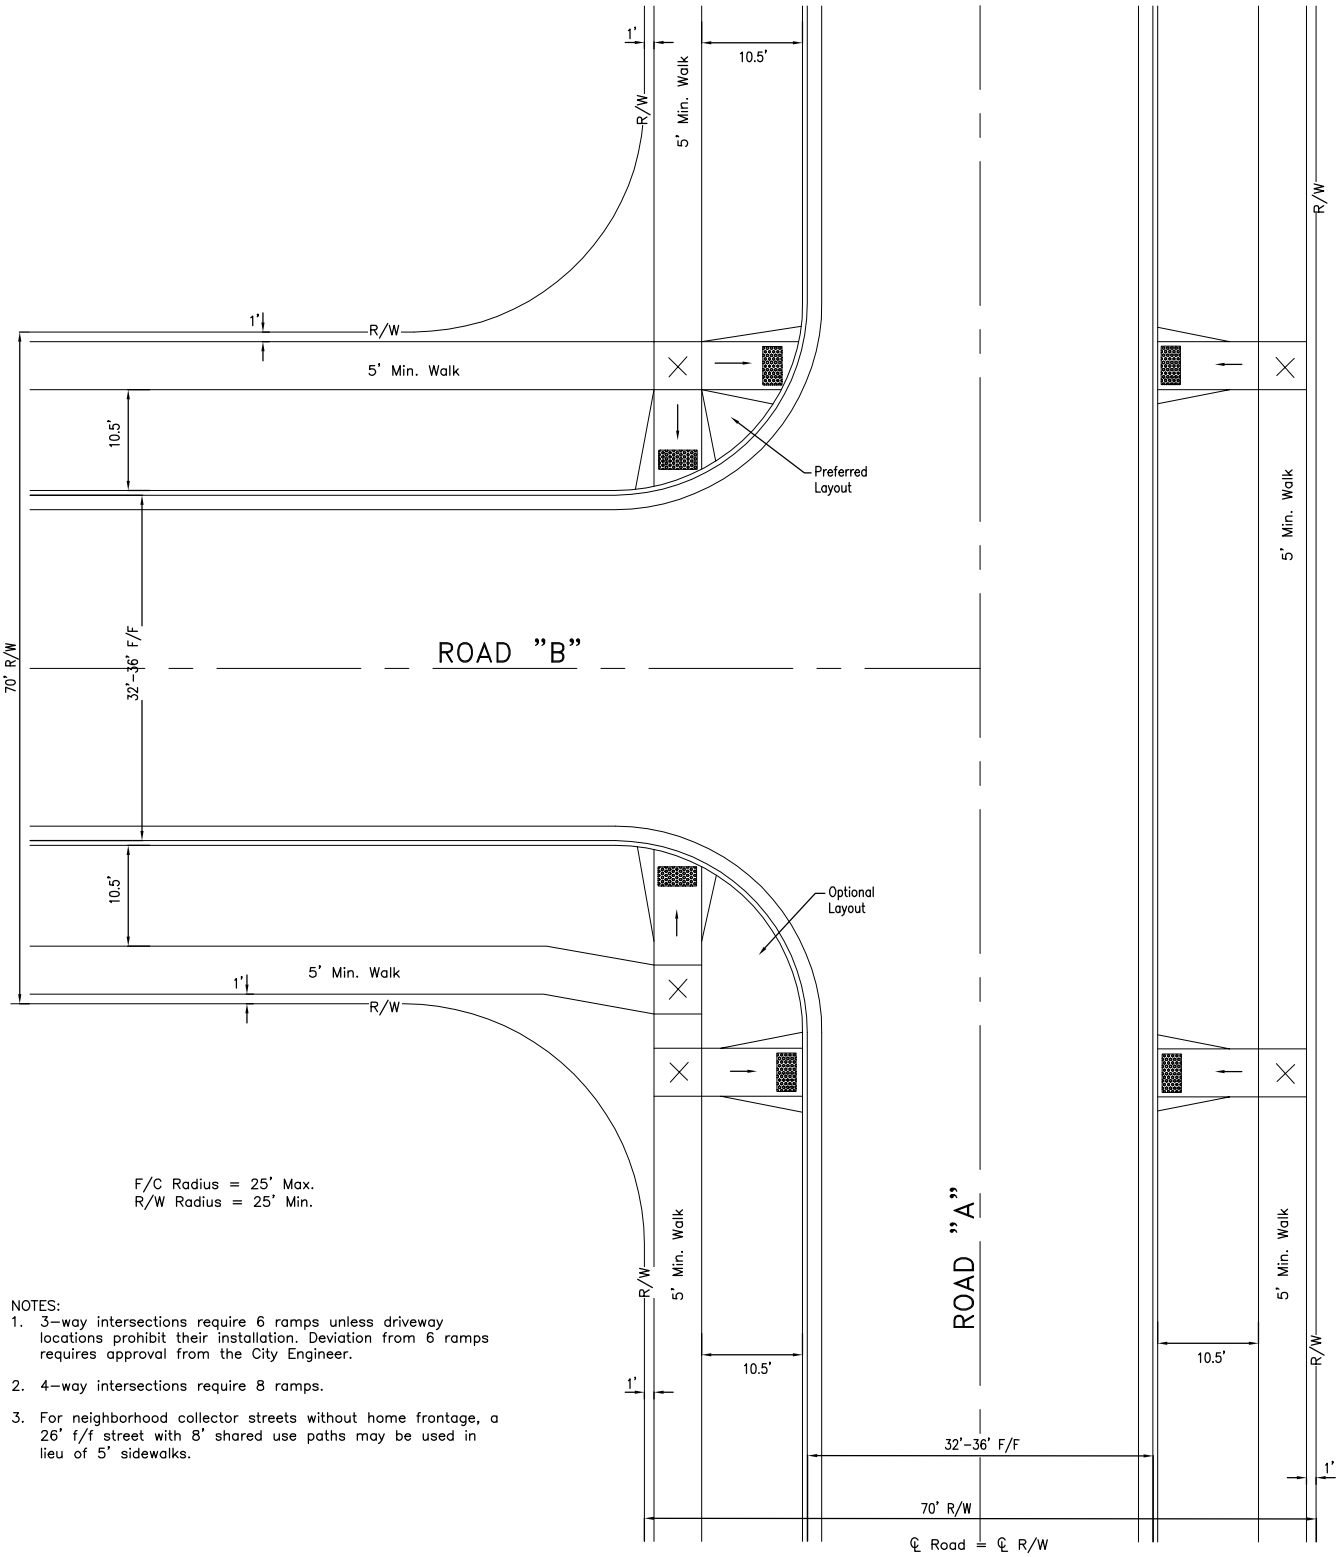

NOTES:

1. 3-way intersections require 6 ramps unless driveway locations prohibit their installation. Deviation from 6 ramps requires approval from the City Engineer.
2. 4-way intersections require 8 ramps.
3. For neighborhood collector streets without home frontage, a 26' f/f street with 8' shared use paths may be used in lieu of 5' sidewalks.

DATE: April 1, 2015	INTERSECTION DETAIL TYPICAL RESIDENTIAL 70' R/W	CITY OF HILLIARD, OHIO STANDARD CONSTRUCTION DRAWING
SCALE: 1" = 20'		2/2 ID-1