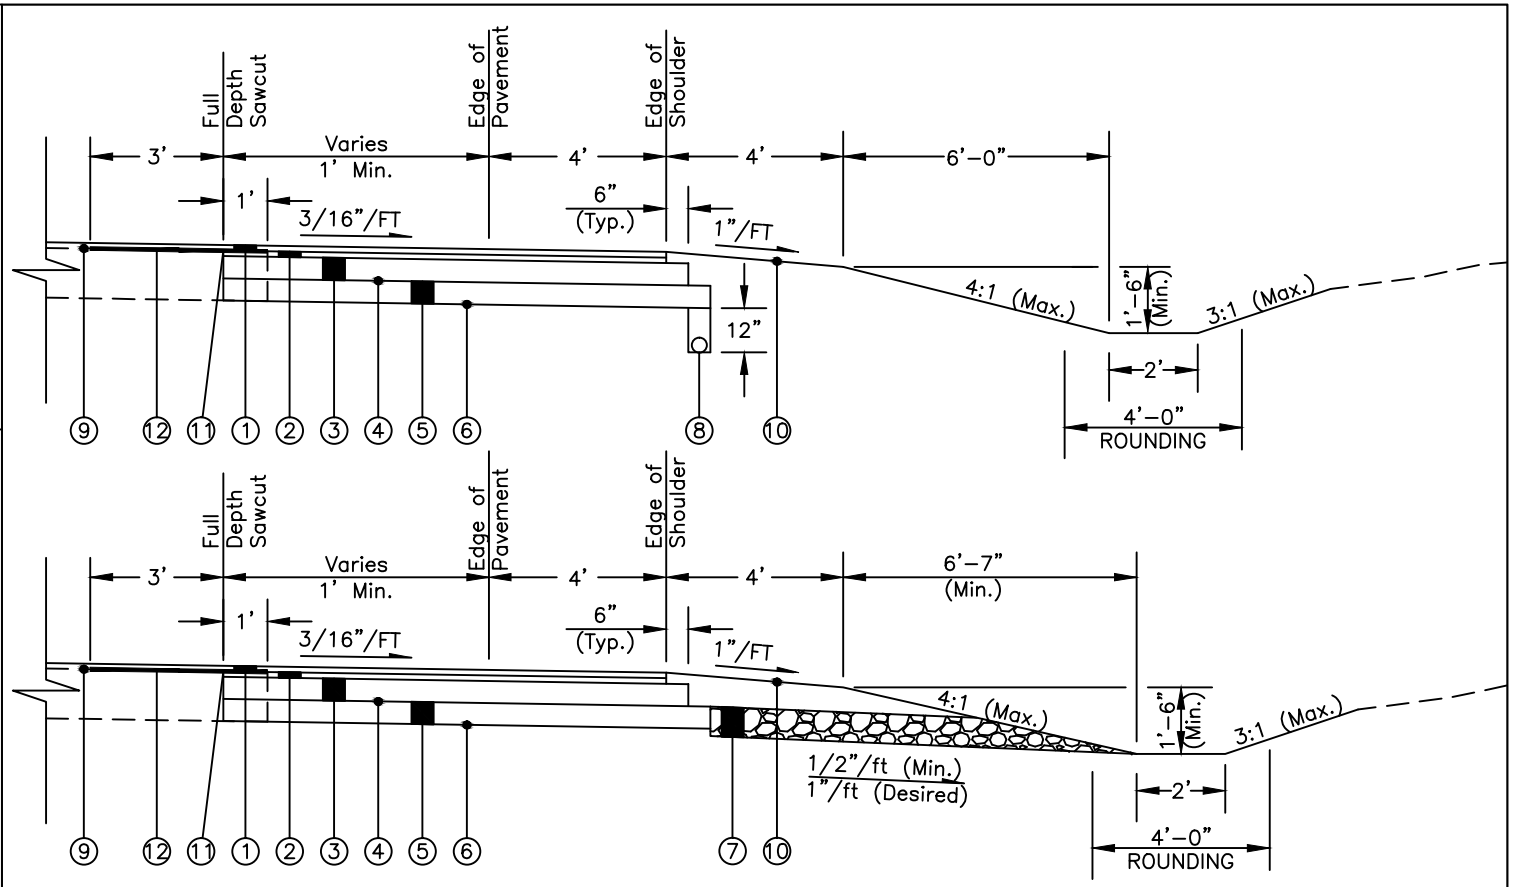

1. Item 446 – 1 1/2" Asphalt Concrete Surface Course, Type 1, PG64–22
2. Item 446 – 1 1/2" Asphalt Concrete Intermediate Course, Type 1, PG64–22
3. Item 301 – 6" Bituminous Aggregate Base, PG64–22
4. Item 408 – Bituminous Prime Coat (@ 0.40 Gal/SY)
5. Item 304 – 6" Aggregate Base
6. Item 204 – Subgrade Compaction
7. Item 605 – 8" Aggregate Drain (Spaced every 50')
8. Item 605 – 4" Pipe Underdrain
9. Item 407 – Tack Coat, Bituminous (@ 0.15 Gal/SY)
10. Item 659 – Seeding And Mulching (Hydro method only)
11. Item 413 – Crack Sealing, Hot Applied
12. Item Special – Pavement Overlay Fabric (Mirafi Mirapave or approved equal)

Notes:

1. Full depth sawcut to existing base material. The vertical sawed edge shall be tack coated and the removed material shall be replaced with the typical section.
2. Pavement overlay fabric shall be installed at a minimum width of 4' on Item 407 – Tack Coat per the manufacture's specifications and as directed by the City Engineer. Cost to be included in various bid items.
3. Underdrains are to be used when there are catch basins located in the ditch line.

APPROVED

CITY ENGINEER DATE

SCALE: 1/4" = 1'

PAVEMENT WIDENING DETAIL w/ OVERLAY

CITY OF HILLIARD, OHIO

STANDARD CONSTRUCTION DRAWING

1/1

PW-1