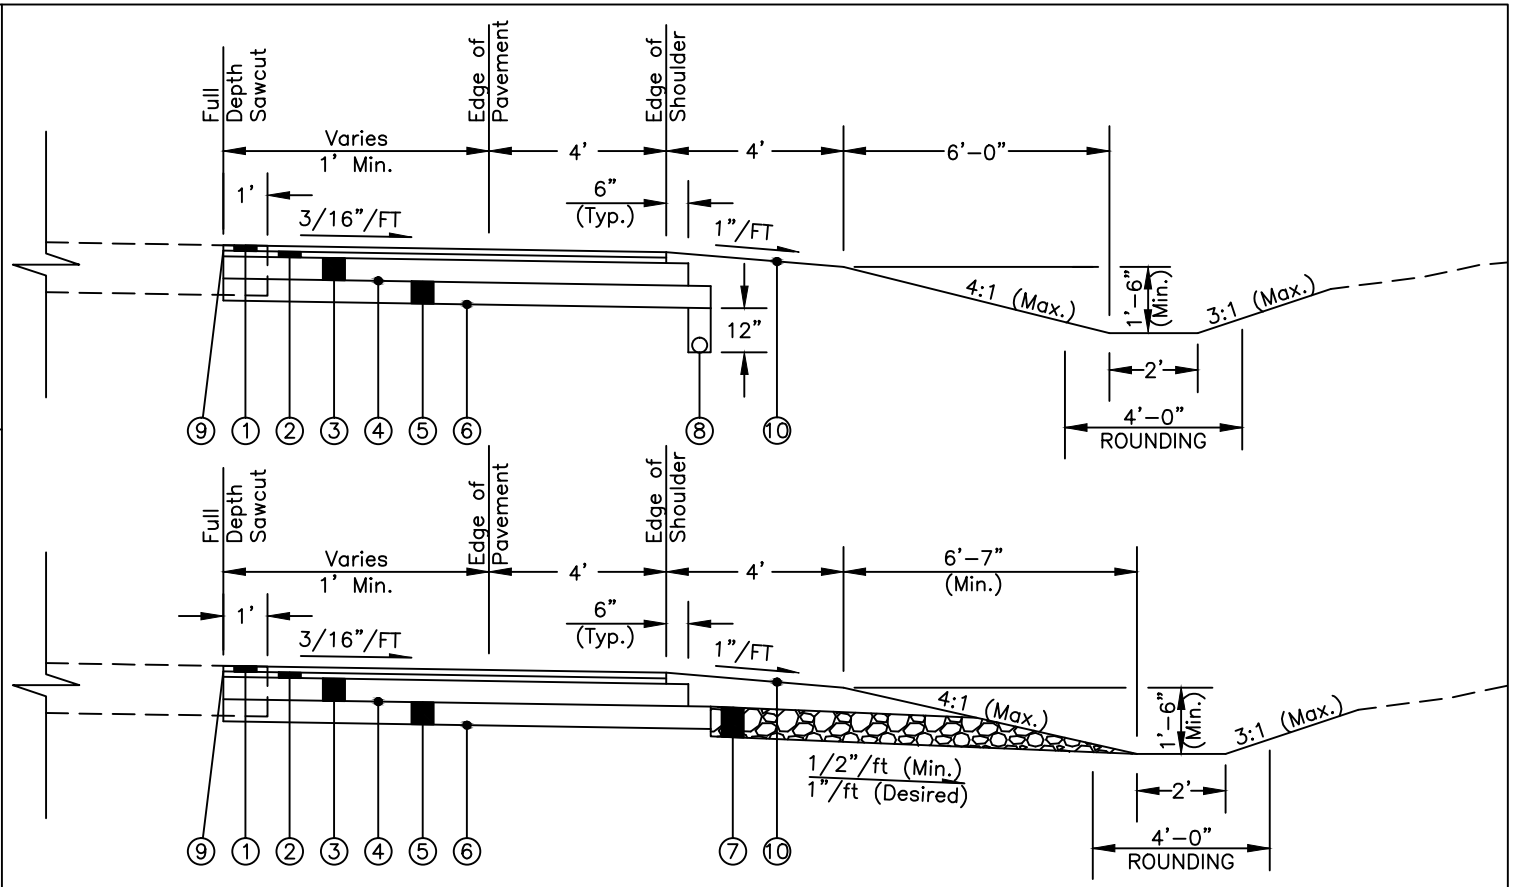

1. Item 446 – 1 1/2" Asphalt Concrete Surface Course, Type 1, PG64–22
2. Item 446 – 1 1/2" Asphalt Concrete Intermediate Course, Type 1, PG64–22
3. Item 301 – 6" Bituminous Aggregate Base, PG64–22
4. Item 408 – Bituminous Prime Coat (@ 0.40 Gal/SY)
5. Item 304 – 6" Aggregate Base
6. Item 204 – Subgrade Compaction
7. Item 605 – 8" Aggregate Drain (Spaced every 50')
8. Item 605 – 4" Pipe Underdrain
9. Item 413 – Crack Sealing, Hot Applied
10. Item 659 – Seeding And Mulching (Hydro method only)

Notes:

1. Full depth sawcut to existing base material. The vertical sawed edge shall be tack coated and the removed material shall be replaced with the typical section.
2. Underdrains are to be used when there are catch basins located in the ditch line.

APPROVED

CITY ENGINEER DATE

SCALE: 1/4" = 1'

PAVEMENT WIDENING
DETAIL w/o OVERLAY

CITY OF
HILLIARD, OHIO
STANDARD
CONSTRUCTION DRAWING

1/1

PW-2